PIANO TERRA

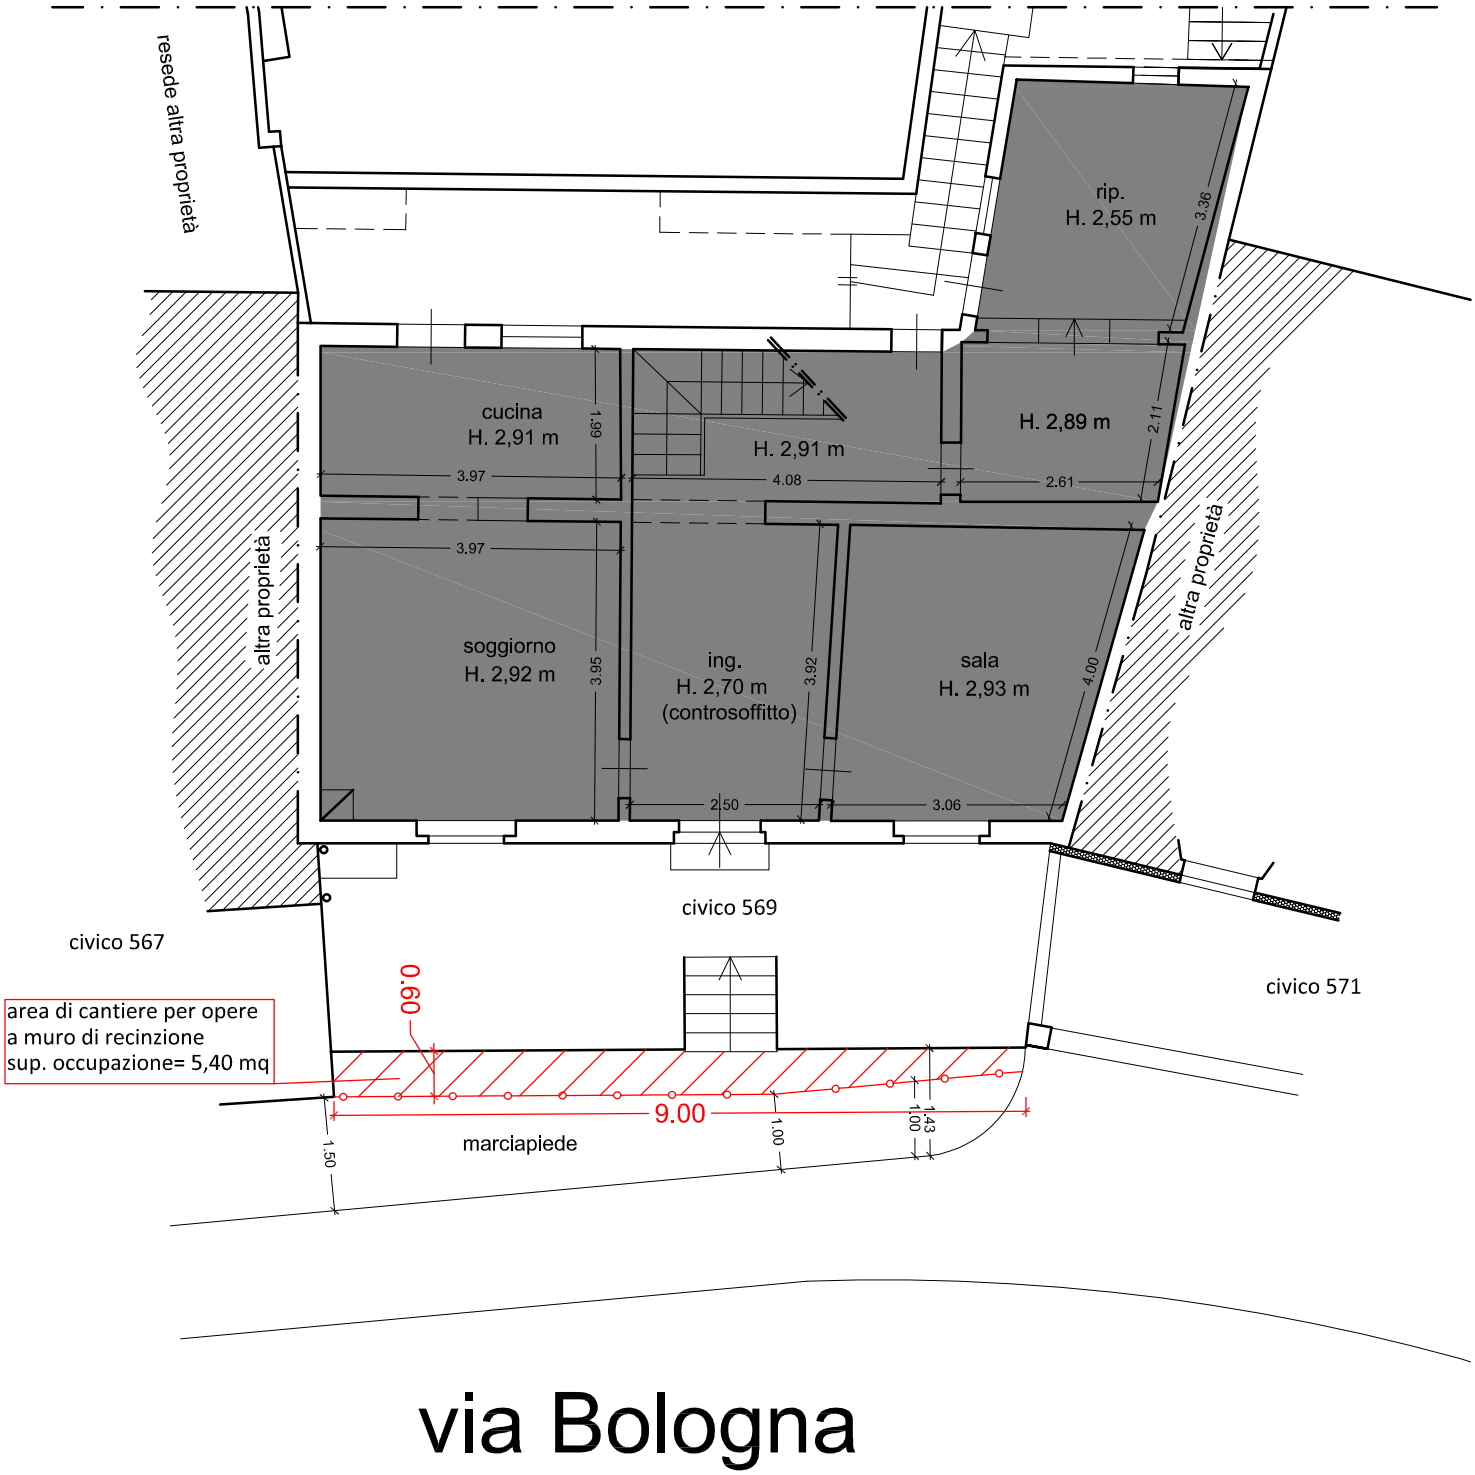

via Bologna